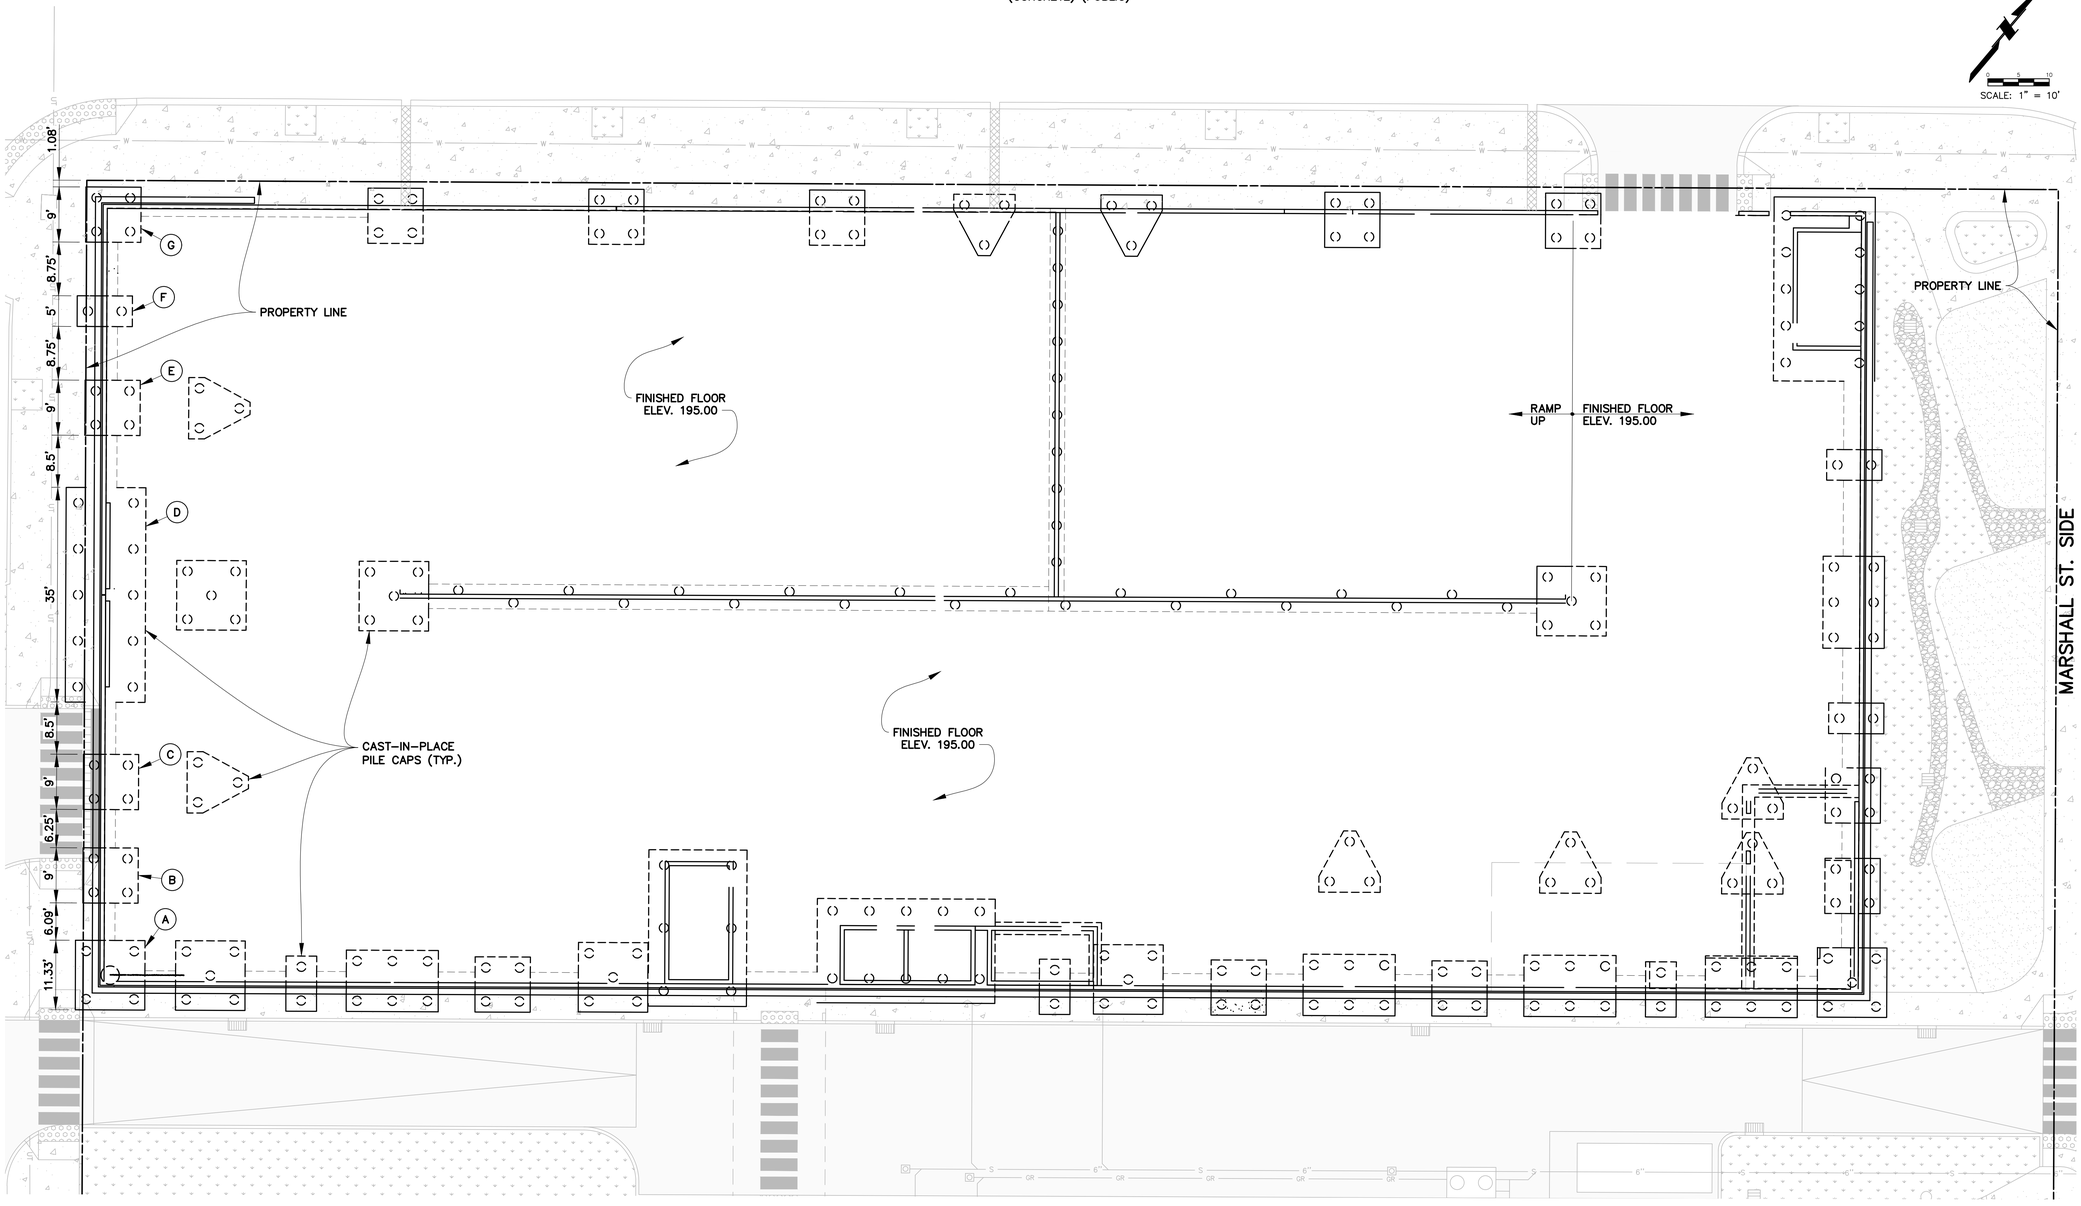

SCALE: 1" = 10'

ENCROACHMENT SUMMARY TABLE					
PILE CAP	HORIZONTAL ENCROACHMENT	F.F. ELEV. @ PILE CAP	TOP OF PILE CAP ELEV.	FINISHED ELEV. @ PROP. LINE	DEPTH BELOW FINISHED GRADE
(A)	1'-3 1/8"	195.00'	193.00'	211.00'	18.00'
(B)	0'-1 1/8"	195.00'	193.00'	209.76'	16.76'
(C)	0'-1 1/4"	195.00'	193.00'	208.52'	15.52'
(D)	3'-1 1/2"	195.00'	193.00'	204.88'	11.88'
(E)	0'-1 5/8"	195.00'	193.00'	203.39'	10.39'
(F)	1'-5 3/4"	195.00'	193.00'	202.32'	9.32'
(G)	0'-1 3/4"	195.00'	193.00'	201.00'	8.00'

NOTES:

1. THIS PLAN IS INTENDED FOR USE IN APPLYING FOR AN ENCROACHMENT PERMIT AND SHALL NOT BE USED FOR CONSTRUCTION.
2. SEE ENCROACHMENT SUMMARY TABLE FOR DIMENSIONAL INFORMATION OF EACH ENCROACHMENT.

PRELIMINARY - NOT FOR CONSTRUCTION

THIS DOCUMENT IS FOR INFORMATIONAL PURPOSES ONLY AND IS NOT TO BE USED FOR CONSTRUCTION, BIDDING, RECORDATION, CONVEYANCE, SALES, OR AS THE BASIS FOR THE ISSUANCE OF A PERMIT.

MARCH, 2025

FIRM NAME: BALAR ASSOCIATES, INC. ENGINEER'S NAME: ANDREW J. VERNER, P.E. REGISTRATION No.: 37263

BALAR CONSULTING ENGINEERS

BALAR ASSOCIATES, INC
631 MILAM STREET, SUITE 300
SHREVEPORT, LOUISIANA 71101
PHONE : 318-221-8312
FAX : 318-424-6508
E-MAIL: balar@balar-engineers.com
WEB: www.balar-engineers.com
LOUISIANA REGISTRATION NO: 64
TEXAS REGISTRATION NO: F-11221

COE ARCHITECTURE INTERNATIONAL + ARQUITECTONICA

PHASE II RENOVATIONS
Northwest Louisiana
State Office Building

500 FANNIN STREET, SHREVEPORT, LA 71101

Owner:
State of Louisiana
Jeff Landry, Governor

Director:
Office of State Building
Glenn Frazier

Project Manager:
Louisiana Division of Administration
Facility Planning & Control
1201 N. Third St. Suite 7-210
Baton Rouge, LA 70802
Roy Dowling, Project Manager

State Project Number: 01-107-22H-OFC
WBS No: F.0100348
Site I.D. 7-09-097
State I.D. No: (Building: S29031/ Garage: NEW)

Architect:
COE Architecture International
2303 Line Avenue
Shreveport, LA 71104
T 318.570.7266

Design Architect:
ARQUITECTONICA
2900 Oak Avenue
Miami, FL 33133
T 305.372.1812

Associate Architect:
Abrams Architecture and Design
3809 Youree Drive, Suite 100
Shreveport, LA 71105
T 318.235.4756

Design Landscape Architect:
ARQUITECTONICA GEO
2900 Oak Avenue
Miami, FL 33133
T 305.372.1812

Associate Landscape Architect:
William Hartman Landscape Architecture
1031 Dudley Dr
Shreveport, LA 71104
T 318.525.7023

MEP Engineers:
John J. Guth & Associates, Inc.
208 Milam Street
Shreveport, LA 71101
T 318.221.8638

Prime Structural Engineer:
Thornton-Tomasetti, Inc.
840 Gessner Road, Suite 540
Houston, TX 77024
T 281.456.4249

Associate Structural Engineer:
Alliet Fenner Jolly & McClelland, Inc.
3003 Knight Street
Shreveport, LA 71105
T 318.425.7452

Civil Engineer:
Balar Associates
631 Milam Street, Suite 300
Shreveport, LA 71101
T 318.221.8321

Geotechnical Engineer:
D R Geosciences
P.O. Box 8812
Shreveport, LA 71148
T 318.671.1760

Curtainwall & Facade Access:
Socotec
151 W 42nd St, 24th Floor
New York, NY 10036
T 212.689.5389

Elevator Consultant:
LerchBates
27359 W. Hardy Road, Suite 216
Spring, TX 77373
T 832.540.8971

REVISIONS

SEAL/ SIGNATURE/ DATE:

PLAN NORTH

PROJECT NUMBER:

TO THE BEST OF MY KNOWLEDGE AND BELIEF, THESE PLANS AND SPECIFICATIONS COMPLY WITH THE MINIMUM BUILDING CODES AND THE APPLICABLE FIRE-SAFETY STANDARDS

ALL DESIGNS INDICATED IN THESE DRAWINGS ARE THE PROPERTY OF ARQUITECTONICA INTERNATIONAL CORP. AND COE ARCHITECTURE INTERNATIONAL CORP. ALL COPYRIGHTS RESERVED. NO COPIES, TRANSMISSIONS, REPRODUCTIONS OR ELECTRONIC MANIPULATION OF ANY PORTION OF THESE DRAWINGS IN WHOLE OR IN PART ARE TO BE MADE WITHOUT THE EXPRESS WRITTEN PERMISSION OF ARQUITECTONICA INTERNATIONAL **CORP AND COE ARCHITECTURE INTERNATIONAL CORP.**

ENCROACHMENT PERMIT

SHEET ISSUE DATE: MAR 05, 2025

DRAWING NAME:

GARAGE PLAN

CE100

© 2023 ARQUITECTONICA INTERNATIONAL CORP. AND COE ARCHITECTURE INTERNATIONAL CORP.